Gallimore Hall for Nursing Education

Harbaugh

Gray

Twin Cities

FIRST FLOOR BELOW

FIRST FLOOR SOUTH MEZZ.

FIRST FLOOR NORTH MEZZ.

TRUE NORTH

1 FIRST FLOOR & FIRST FLOOR MEZZANINE FURNITURE PLAN
SCALE: 1/8" = 1'-0"

TEMPLATE VERSION: 2020.1

5/7/2024 10:20:10 AM

GMC

GOODWYN MILLS CAWOOD, LLC.
720 Bayfront Parkway, Suite 200
Pensacola, FL 32502
T. 850.432.7068
GMCARCHITECTS.COM
Gerald Steven Jernigan - Qualifying Agent
FL Architect AR 0009953

ISSUE	DATE
100% SUBMITTAL	6/05/2023
5. REVISION 7	05/03/24

DRAWN BY: BK
CHECKED BY: KS

Renovations to Allied Health Building 420

NICEVILLE FLORIDA

NORTHWEST FLORIDA STATE COLLEGE

GMC # APEN200050

STATE OF FLORIDA REGISTERED ARCHITECT AR94853

KIMBERLY STEELE AR94853

FIRST FLOOR & FIRST FLOOR MEZZANINE FURNITURE PLAN

A9.11

NEW—RENOVATED

SECOND FLOOR NORTH MEZZ.

SECOND FLOOR SOUTH MEZZ.

SECOND FLOOR BELOW

CAMPBELL

MECHANICAL 5M-008 303 SF
CORRIDOR 5M-007 419 SF
CORRIDOR 5M-001 496 SF
MENS 5M-003 134 SF
ELEV EL-001
JANITOR 5M-004 31 SF
WOMENS 5M-005 108 SF
TELECOM 5M-006 53 SF
FOYER 5M-033 569 SF
MECHANICAL 5M-034 320 SF
ALCOVE 5-002 161 SF
CORRIDOR 5-001 326 SF
ALCOVE 5-003 166 SF
STAIR 1 ST001
STAIR 2 ST002
STAIR 3 ST003
STAIR 4 ST004
STUDENT TRAINING 5M-011 236 SF
STUDENT TRAINING 5M-010 236 SF
STUDENT BREAK ROOM 5M-029 221 SF
STUDENT TRAINING 5M-030 238 SF
SINK
NORTH LAB 5M-009 453G SF
SOUTH LAB 5M-026 2945 SF
CORRIDOR 5M-031 1703 SF
COLLABORATION 5M-032 1782 SF
CORRIDOR 5M-014 1730 SF
NURSING LAB 5-004 5527 SF
EXISTING ELEV. EL-002 79 SF
CORRIDOR 5-006 141 SF
STORAGE 5M-012 142 SF
STORAGE 5M-013 143 SF
STORAGE 5M-027 169 SF
STORAGE 5M-035 166 SF
CORRIDOR 5-005 137 SF
STORAGE 5-007 221 SF
STORAGE 5-008 225 SF
CORRIDOR 5-009 123 SF
MECHANICAL 5M-016 302 SF
CORRIDOR 5M-015 752 SF
MECHANICAL 5M-018 64 SF
WOMENS 5M-019 108 SF
ELECTRICAL 5M-020 80 SF
MENS 5M-021 134 SF
STORAGE 5M-022 62 SF
PASSAGE 5M-023 498 SF
CORRIDOR 5M-024 611 SF
MECHANICAL 5M-025 304 SF

TRUE NORTH

1 SECOND FLOOR & SECOND FLOOR MEZZANINE FURNITURE PLAN
SCALE: 1/8" = 1'-0"

TEMPLATE VERSION: 2020.1
2/27/2024 4:07:41 PM

GMC

GOODWYN MILLS CAWOOD, LLC.
720 Bayfront Parkway, Suite 200
Pensacola, FL 32502
T 850.432.0706
GMCNETWORK.COM
Gerald Thomas Hingan-
Qualifying Agent
FL Architect AR 0009853

ISSUE	DATE
100% SUBMITTAL	6/05/2023

DRAWN BY: BK
CHECKED BY: KS

Renovations to Allied Health Building 420
NICEVILLE, FLORIDA
GMC # APEN200050

NORTHWEST FLORIDA STATE COLLEGE

STATE OF FLORIDA REGISTERED ARCHITECT AR94853

KIMBERLY STEELE
AR94853

SECOND FLOOR & SECOND FLOOR MEZZANINE FURNITURE PLAN

A9.12

NEW—RENOVATED

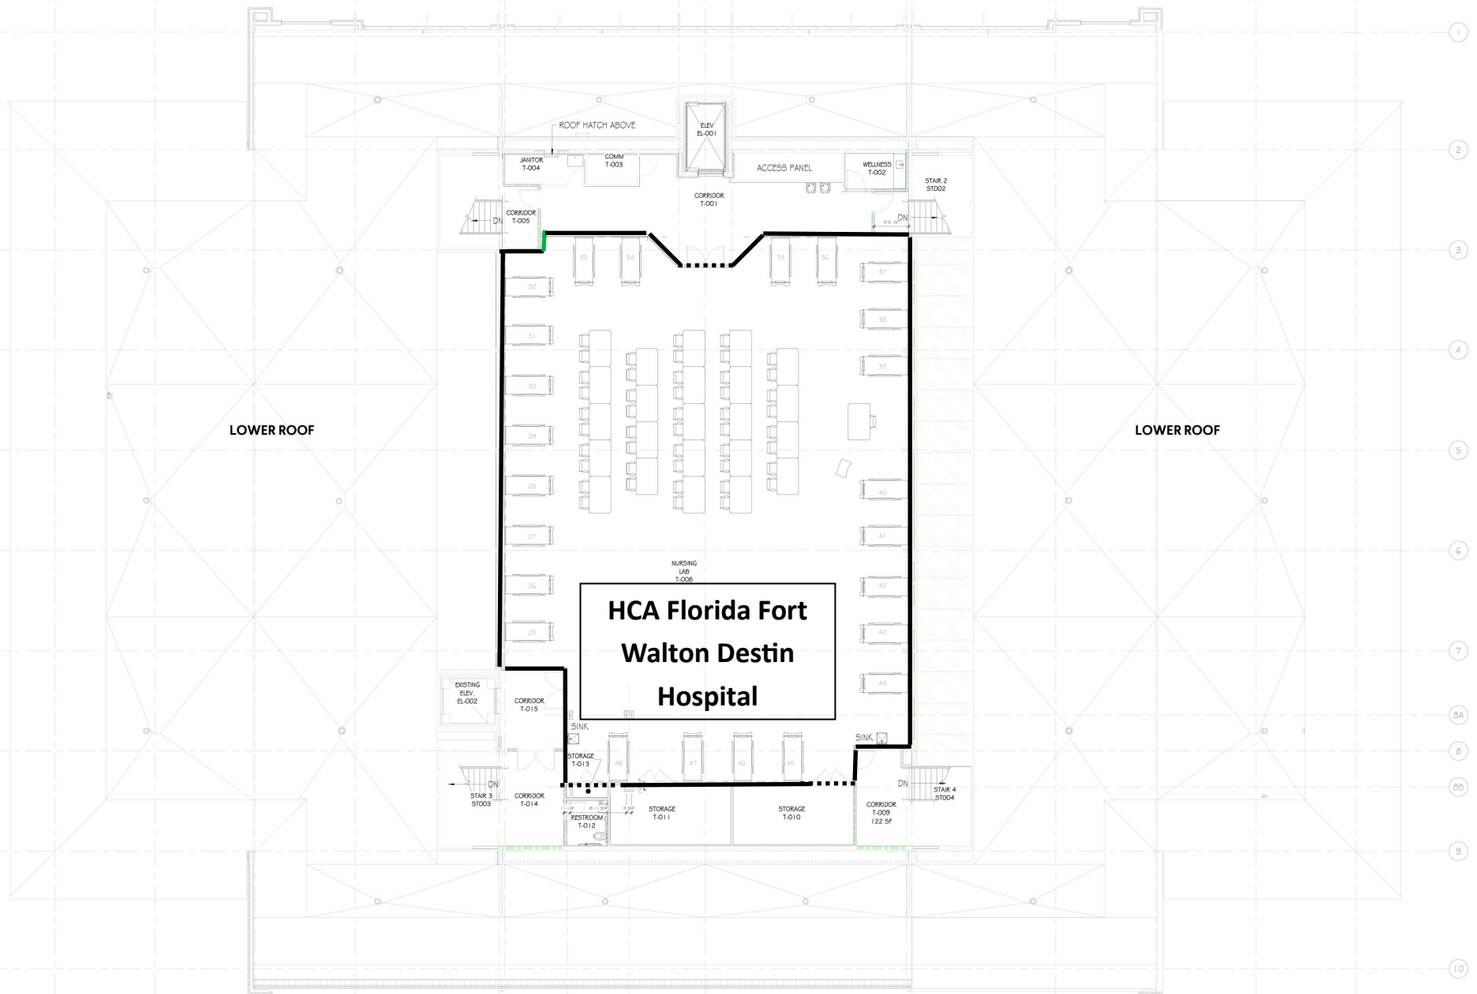

LOWER ROOF

LOWER ROOF

TRUE NORTH

1 THIRD FLOOR FURNITURE PLAN
SCALE: 1/8" = 1'-0"

2/27/2024 4:08:08 PM TEMPLATE VERSION: 2020.1

GMC

GOODWYN MILLS CAWOOD, LLC.
720 Bayfront Parkway, Suite 200
Pensacola, FL 32502
T 850.432.0706
GMCNETWORK.COM
Gerald Steven Jernigan - Qualifier/Secretary
FL Architect AR0009953

ISSUE	DATE
100% SUBMITTAL	6/05/2023

DRAWN BY: BK
CHECKED BY: KS

Renovations to Allied Health Building 420

NORTHWEST FLORIDA STATE COLLEGE

NICEVILLE, FLORIDA

GMC # APEN200050

STATE OF FLORIDA REGISTERED ARCHITECT APR0853

KIMBERLY STEELE AR94853

THIRD FLOOR FURNITURE PLAN

A9.13